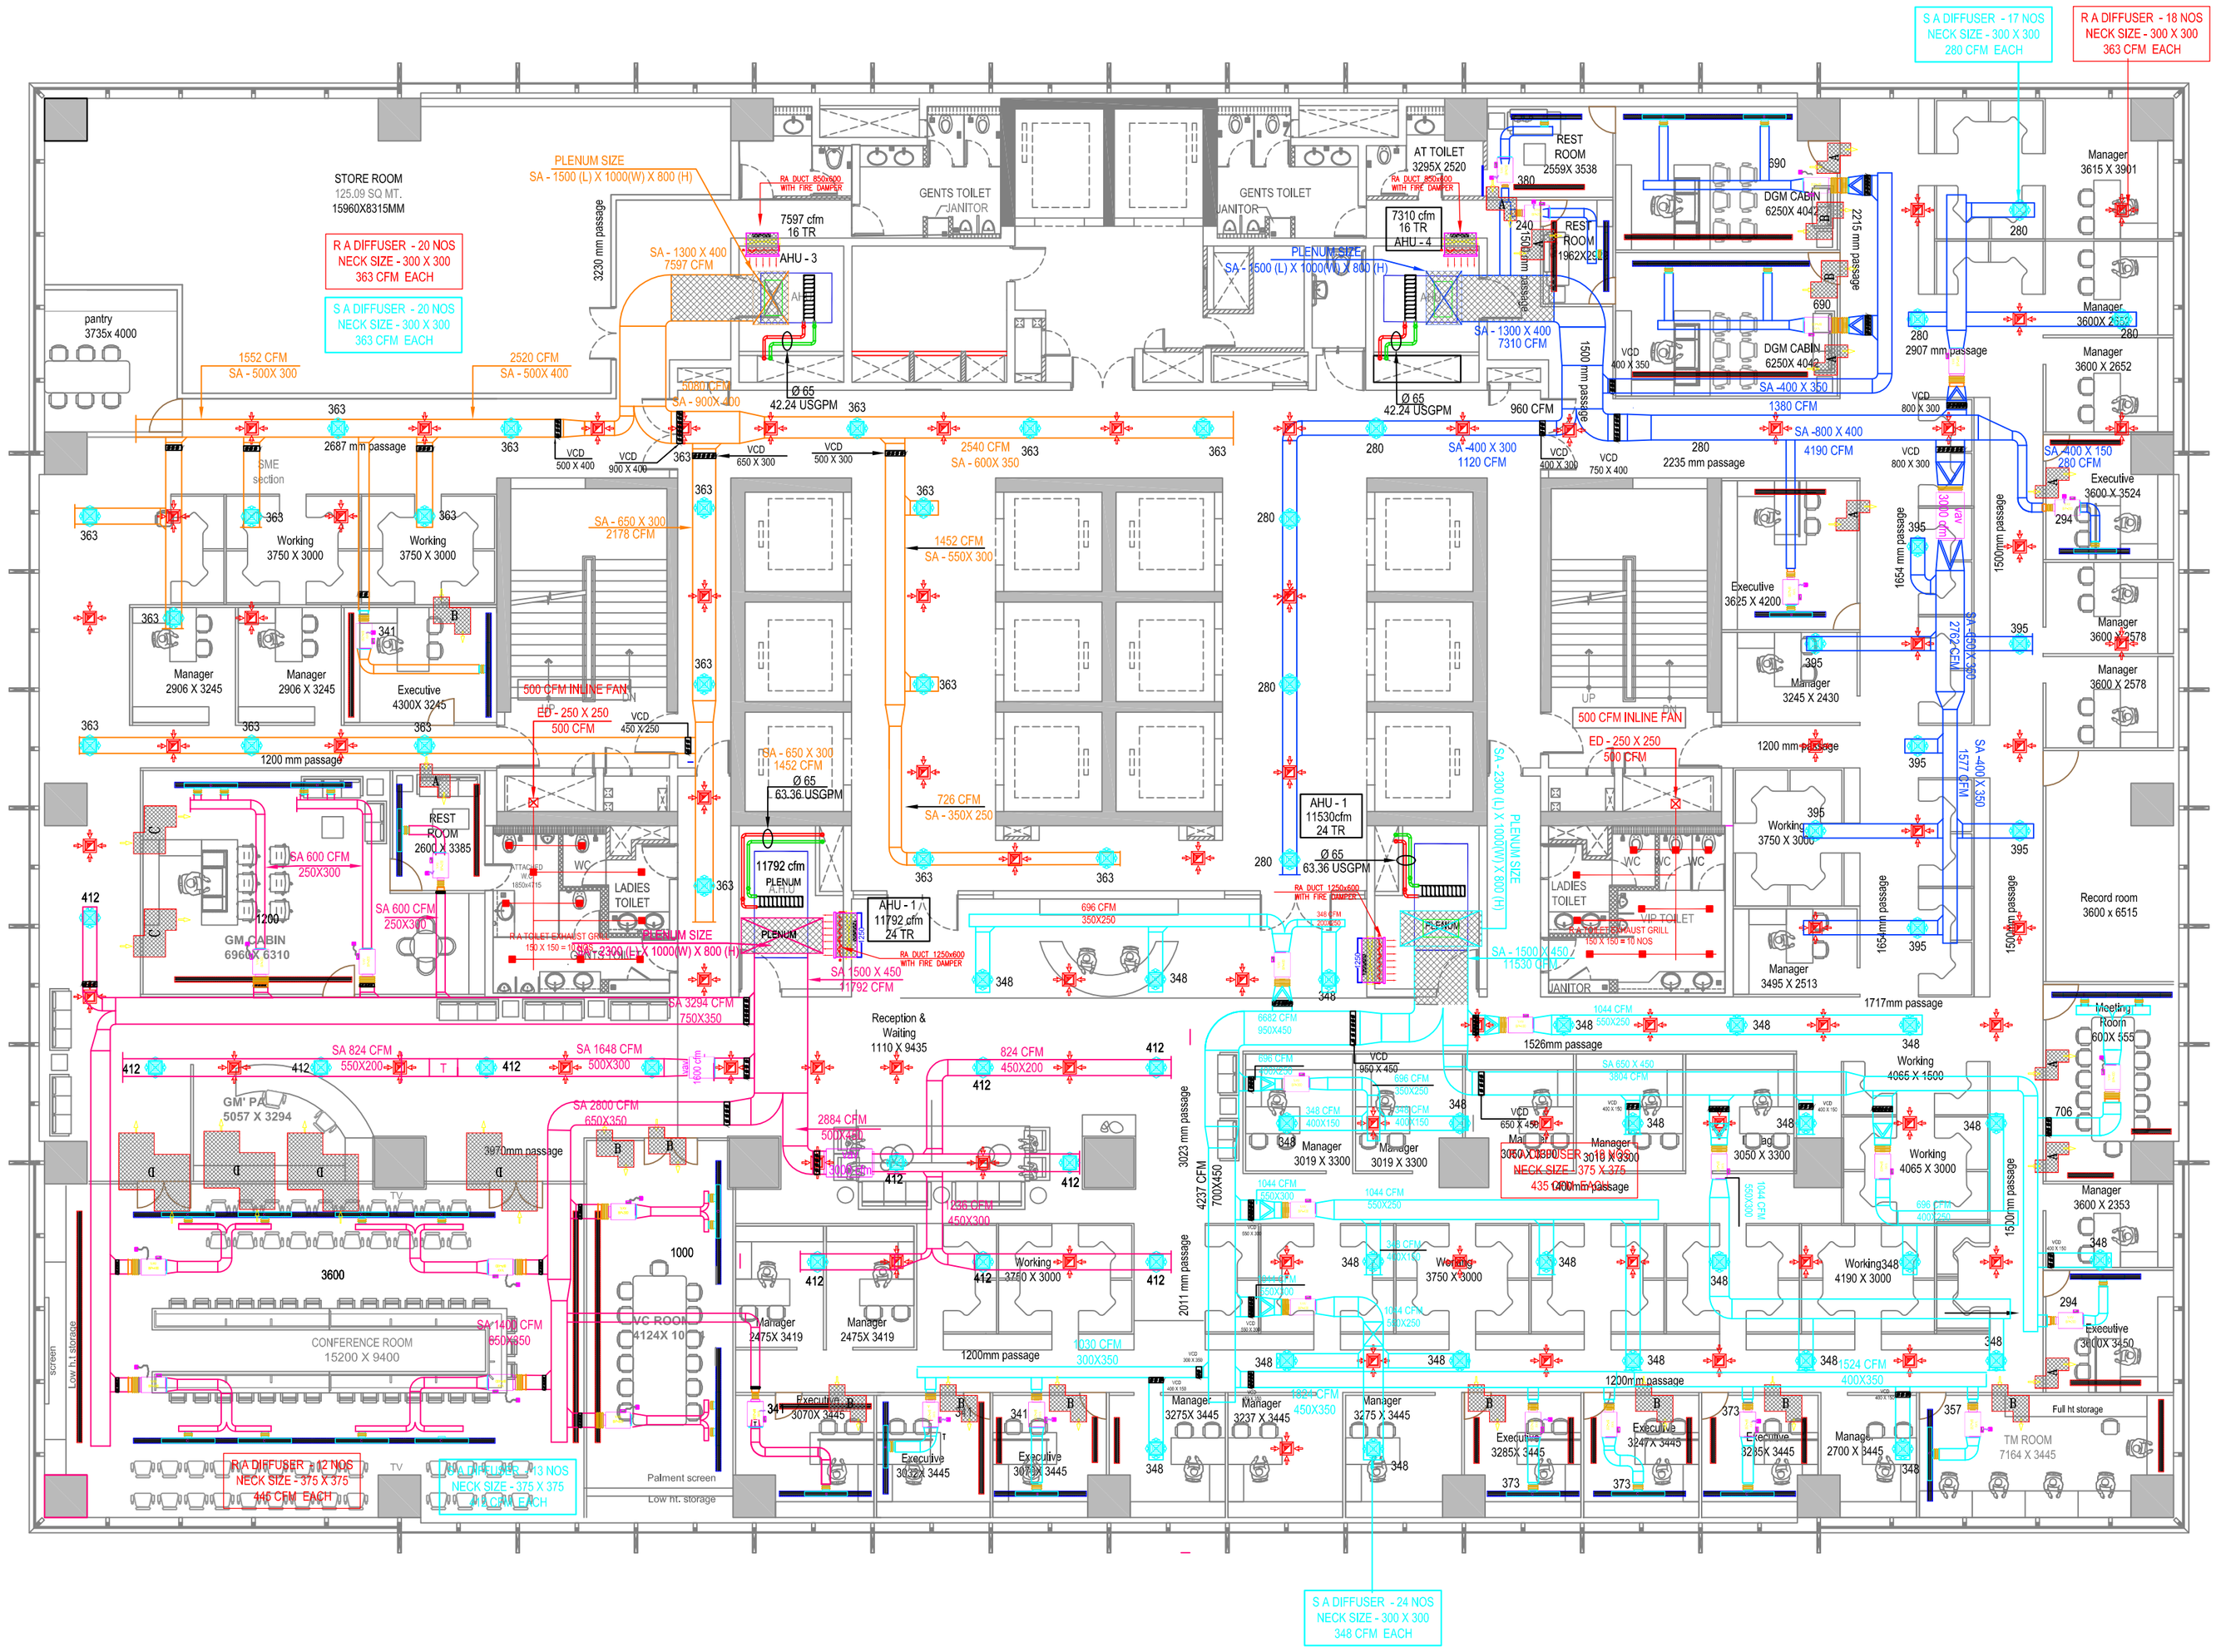

KEY MAP

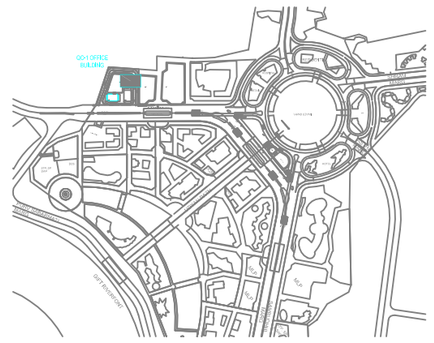

LEAGEND

	FULL HT. GLAZED PARTITION (DETAIL DWG NO. - 01 OR 02)
	FULL HT. FLUSH PARTITION (DETAIL DWG NO. - 03 OR 06)
	LOW HT. PARTLY GLAZED PARTITION (DETAIL DWG NO. - 05)
	FULL HT. ACOUSTIC FLUSH PARTITION (DETAIL DWG NO. - 04)
	FOLDING PARTITION

SR.NO.	PLENUM BOX	SIZE (LxWxH)	CFM	FLEX. DIA
1)		950x105x305	200 TO 250	#200
2)		1210x130x305	250 TO 350	#250
3)		1510x150x305	400 TO 450	#450
4)		1600x150x305	450 TO 600	#000x20mm.

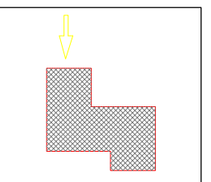

TAG	CFM	L	W	HT
A	0-300	500	350	250
B	400-500	600	450	250
C	600	750	600	250
D	1100	2200	1000	250

'Z' PIECE DETAILS

Gujarat Intentional Finance Tec- City Company Ltd. 1.

GIFT SEZ Limited Zonal Facility Center, Block 12, Road 1- D, Zone-1, GIFT SEZ,Gndhinagar - 382355, India.

GIFT GUJARAT INTERNATIONAL FINANCE TEC-CITY

Issued for

Gift city, Canara Bank

Note:-

Do not scale drawing

2. Only Written Dimensions to be Followed.

3. All dimensions are in mm/m.

REVISED FURNITURE LAYOUT PLAN WITH PARTITION DETAIL

(Sign & Stamp)

Applicant

(Sign & Stamp)

Architects & Interior Designer

Design Engineering Consultant

SARJAN ARCHITECTS
& PROJECT CONSULTANTS

Project Name

Canara Bank

Drawing Title

CANARA BANK HVAC LAYOUT

Drawing Number

INT DW/FUR/001

Date

27-11-2020

North

SCALE -1:100